


WEST ELEVATION  
SCALE 3/4" = 1'-0"

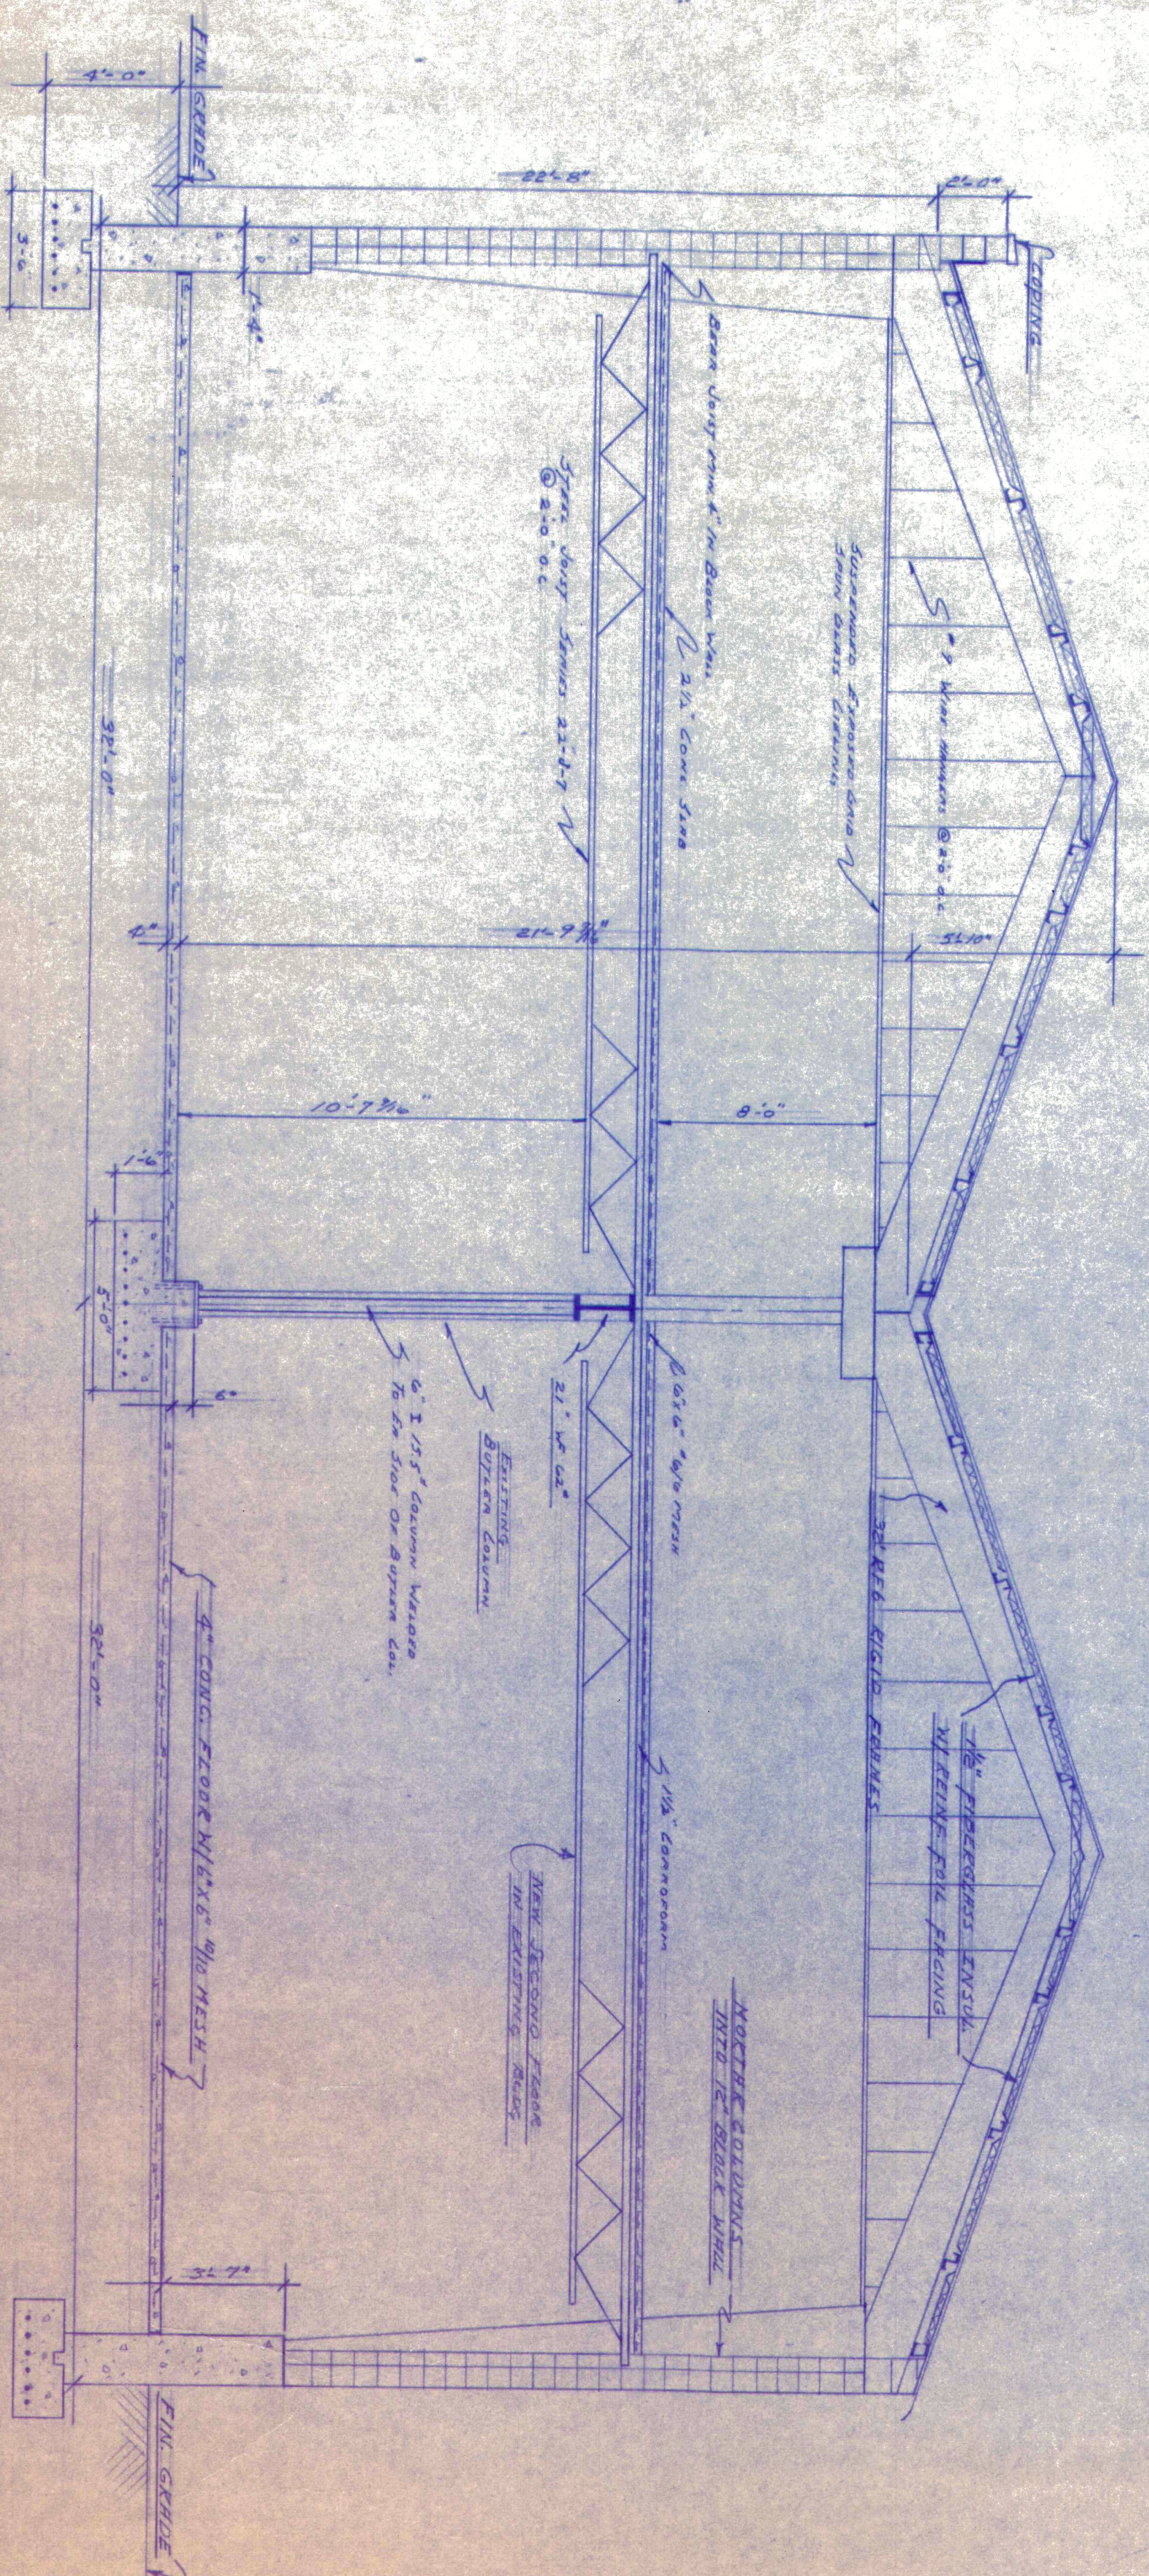

TYPICAL SECTION  
SCALE 3/4" = 1'-0"

SOUTH ELEVATION  
SCALE 3/4" = 1'-0"

ELEVATIONS				REVISIONS			
THERN ASSOCIATES INC.				REVISIONS			
305 NORTH MAIN ST.				REVISIONS			
WISCONSIN				REVISIONS			
BE 1-43-10				REVISIONS			
DATE				REVISIONS			
DRAWN BY				REVISIONS			
CHECKED BY				REVISIONS			
REVISIONS				REVISIONS			
DATE				REVISIONS			